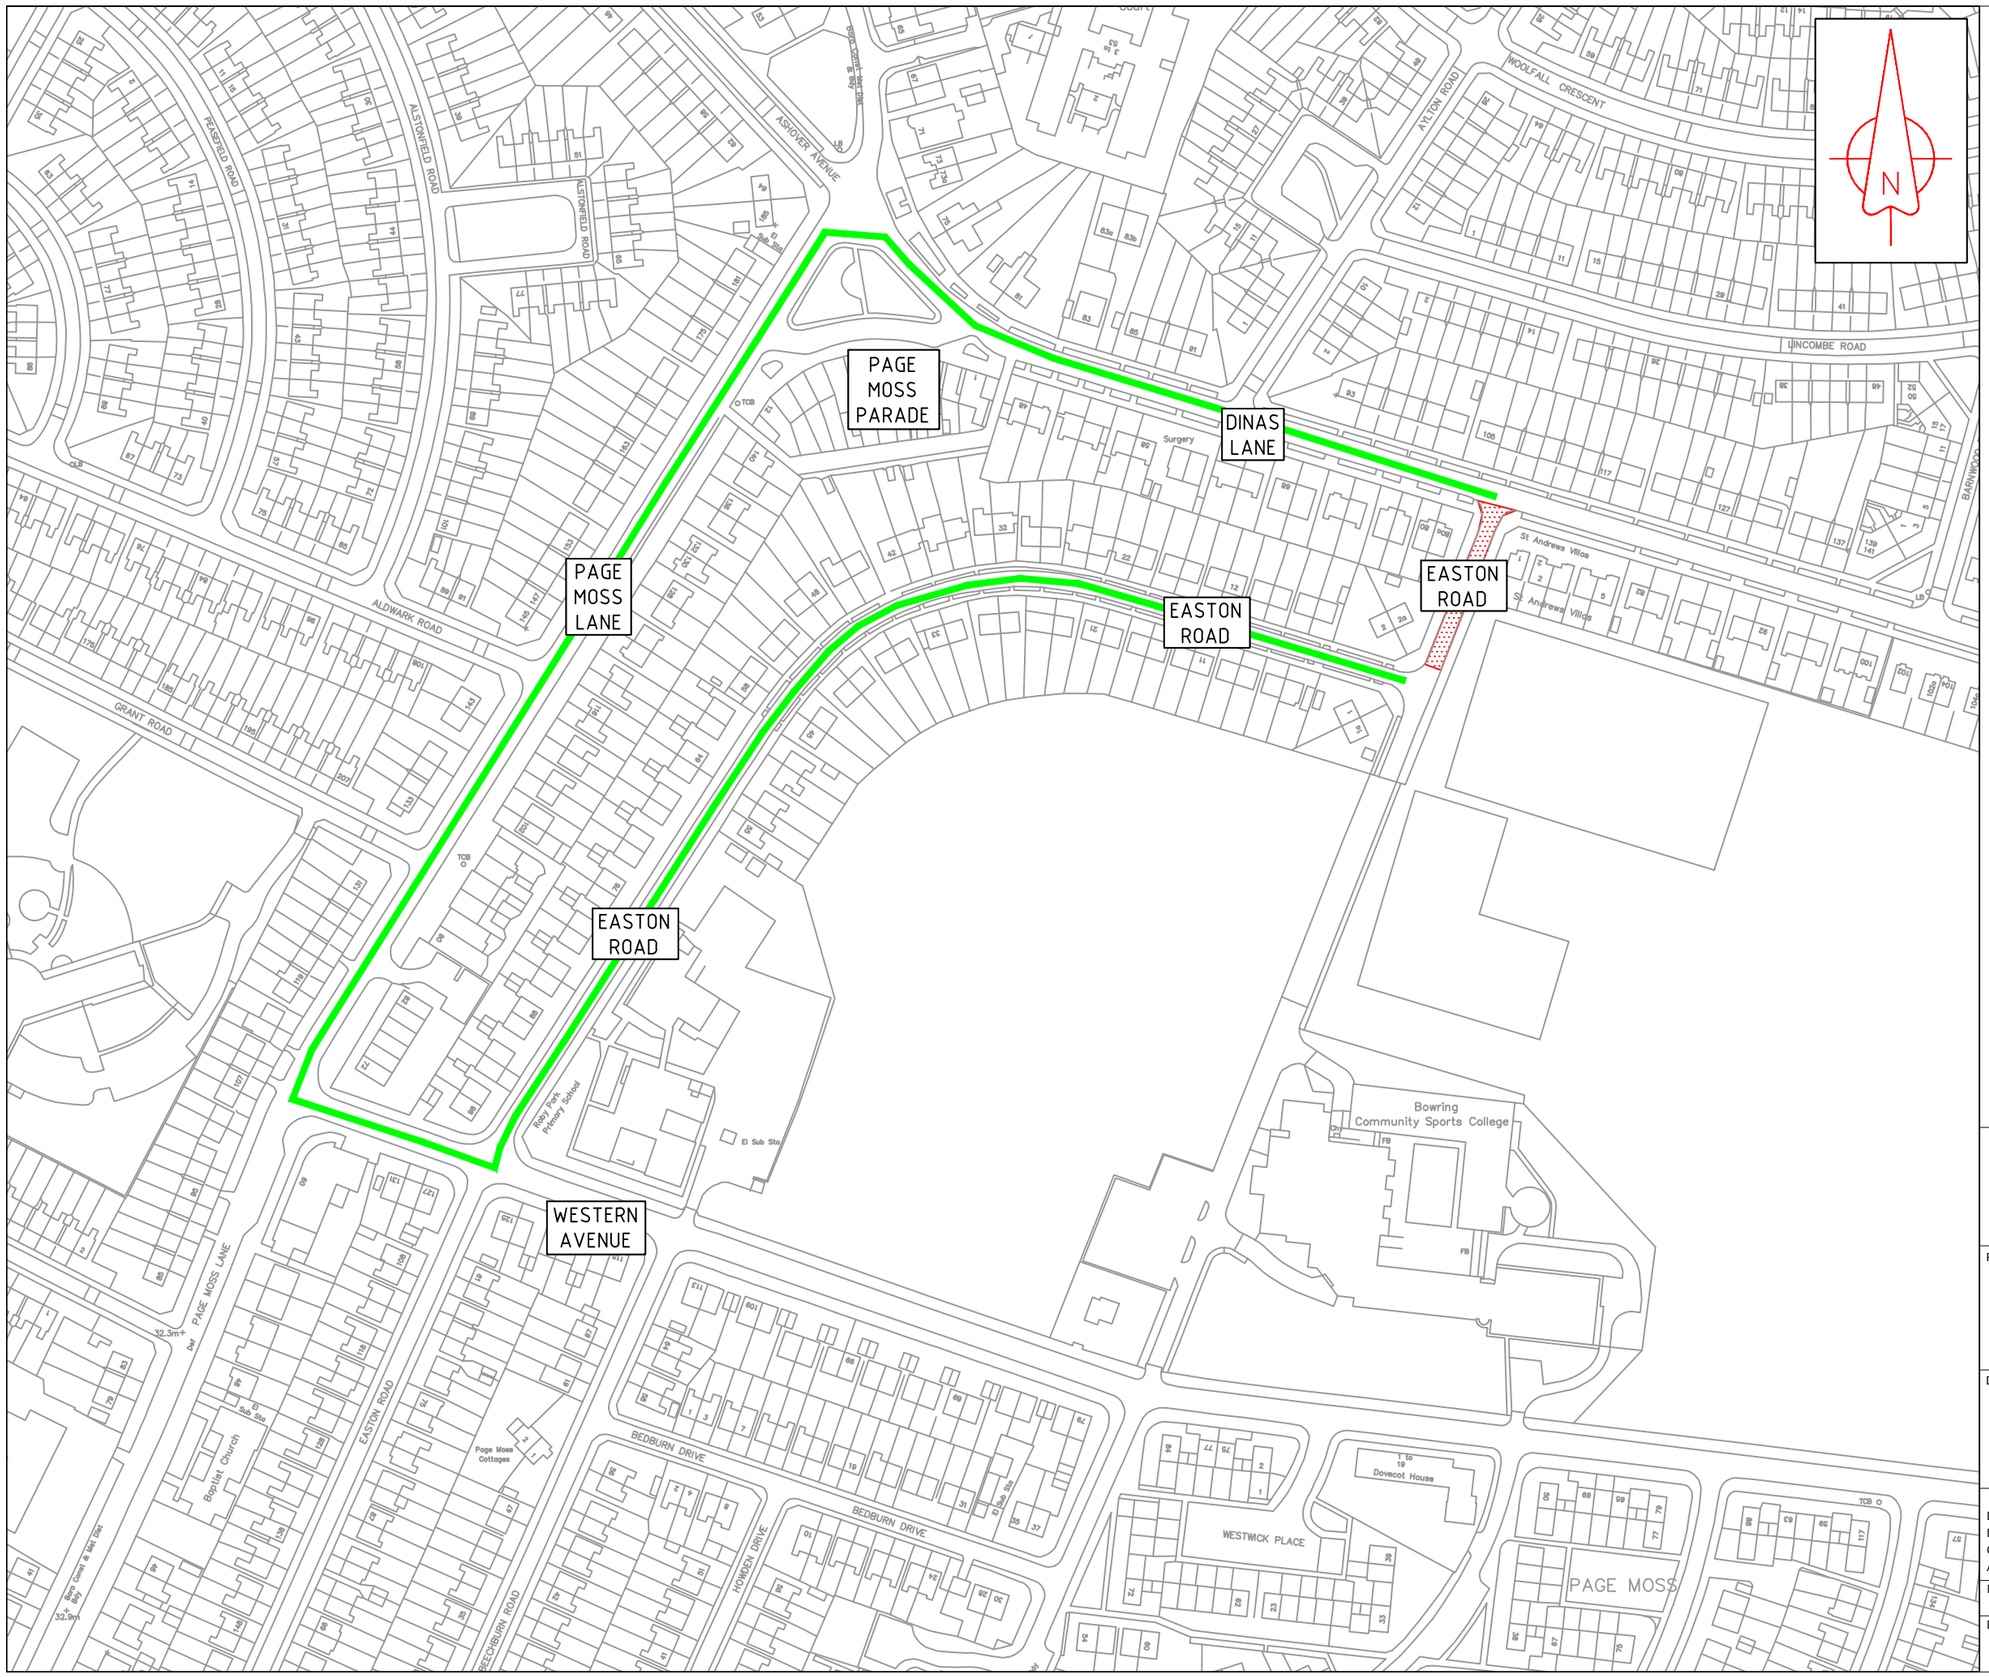


## KEY

Temporary Road Closure

Diversion Route

Crown Copyright, Knowsley MBC. All rights reserved - 100017655, 2017

Knowsley Council
Department of Regeneration, Economy and Skills
PO Box 24 Archway Road
Huyton
Knowsley
Merseyside L36 9YU

PROJECT TITLE

# EASTON ROAD ROBY

DRAWING INFORMATION

## TEMPORARY ROAD CLOSURE

| | | | |
|---|---|---|---|
| Design By | GEC | Design Date | 29/11/2017 |
| Drawn By | GEC | Drawn Date | 29/11/2017 |
| Checked By | RT | Checked Date | 29/11/2017 |
| Approv'd By | ST | Approv'd Date | 29/11/2017 |
| Drawing Status | FOR INFORMATION | Drawing Scale | NTS |
| Drawing Number | PT/TM/6143 | Revision | - |